


Appendix A-1- Second and Third Floor Plan

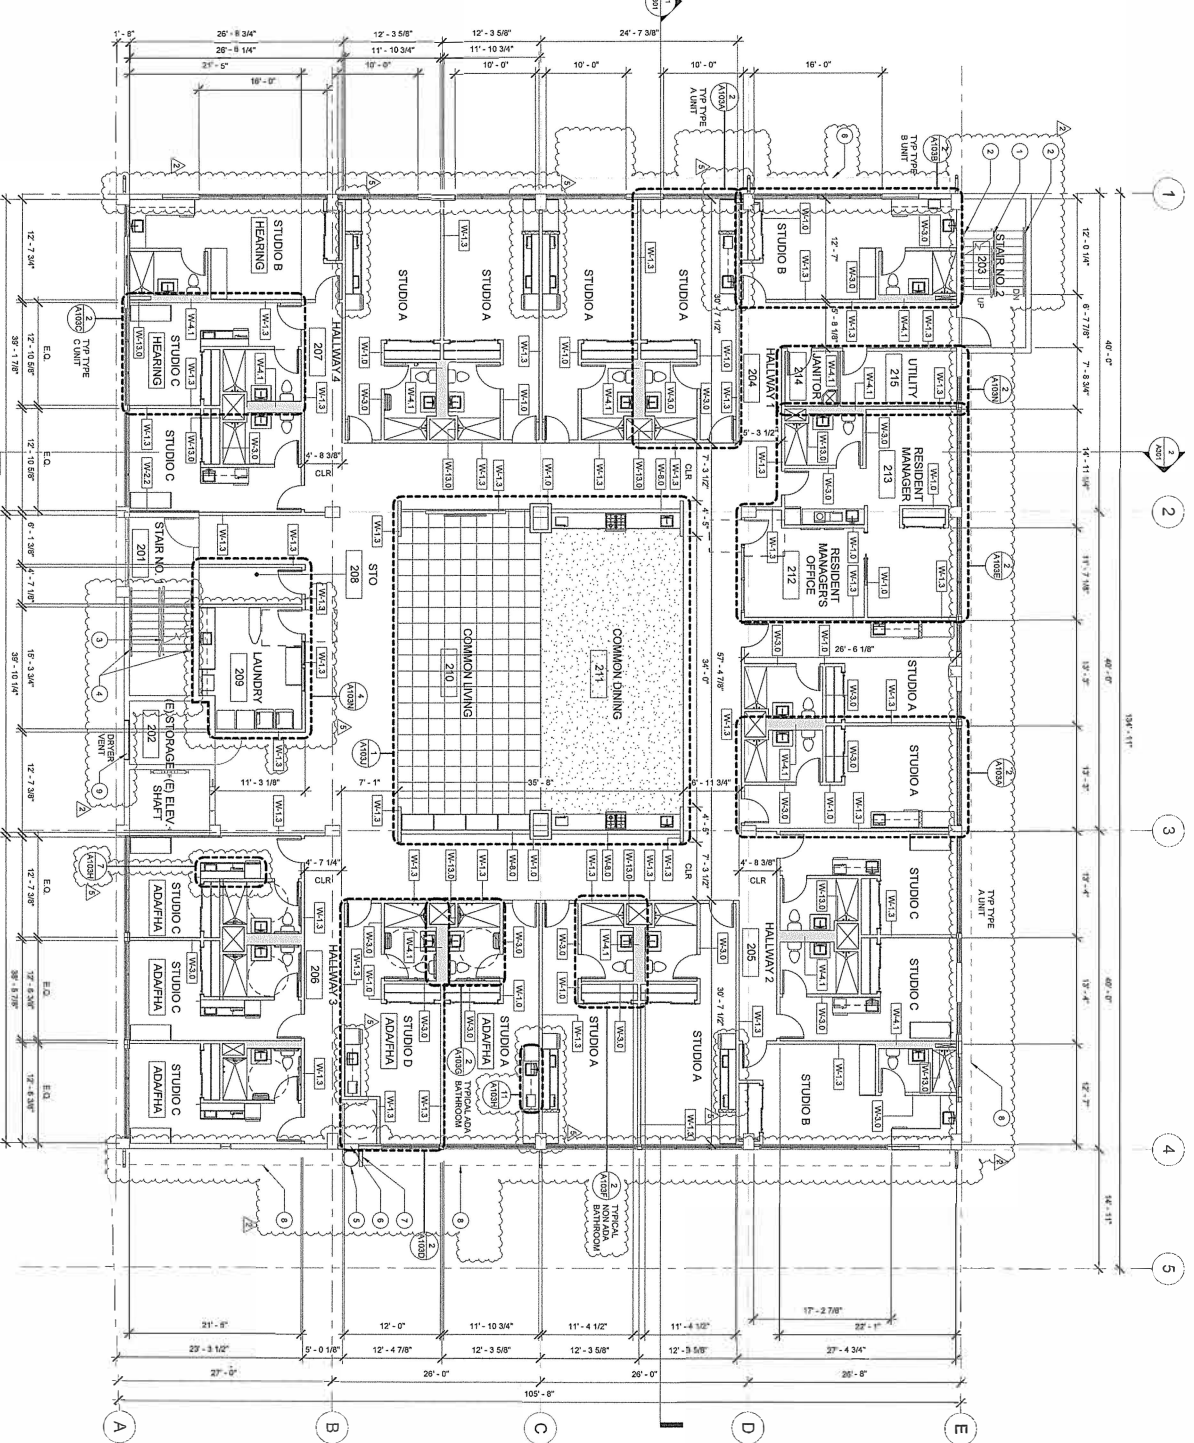

SECOND FLOOR PLAN (THIRD FLOOR PLAN SIMILAR)



- REMARKS**
1. ALL NEW WORK SHALL BE ACCORDING TO THE LATEST EDITION OF THE BUILDING CODE OF HAWAII.
NOTES

1. DIMENSIONS ARE TO FACE OF FINISH.
2. FINISHES SHOWN ARE FOR INFORMATION ONLY.
3. SEE EXISTING DRAWINGS FOR FINISHES.
4. ALL DIMENSIONS ARE TO FACE OF FINISH.
5. ALL DIMENSIONS ARE TO FACE OF FINISH.
6. ALL DIMENSIONS ARE TO FACE OF FINISH.
7. ALL DIMENSIONS ARE TO FACE OF FINISH.
8. ALL DIMENSIONS ARE TO FACE OF FINISH.
9. ALL DIMENSIONS ARE TO FACE OF FINISH.

431 KUWILI STREET

RENOVATIONS

431, KUWILI STREET, HONOLULU, HAWAII

TMK: 1-5-009:09

CONTRACT NO. 1091218

NO.	DATE	DESCRIPTION
1	5/24/17	BID ADDENDUM 2
2	8/3/17	DCAB COMMENTS

Drawn By: JH

Check By: JH

Scale: AS INDICATED

Issue: 06/01/2017

Sheet: 16-013-40

SECOND FLOOR PLAN (THIRD FLOOR PLAN SIMILAR)

Sheet Number: A103