


APPENDIX A-2

This drawing is the property of In+Form Design, Inc. and is not to be reproduced, copied, or used in any way without the written consent of In+Form Design, Inc. The user of this drawing warrants that it is for the use and purpose intended by the user. 

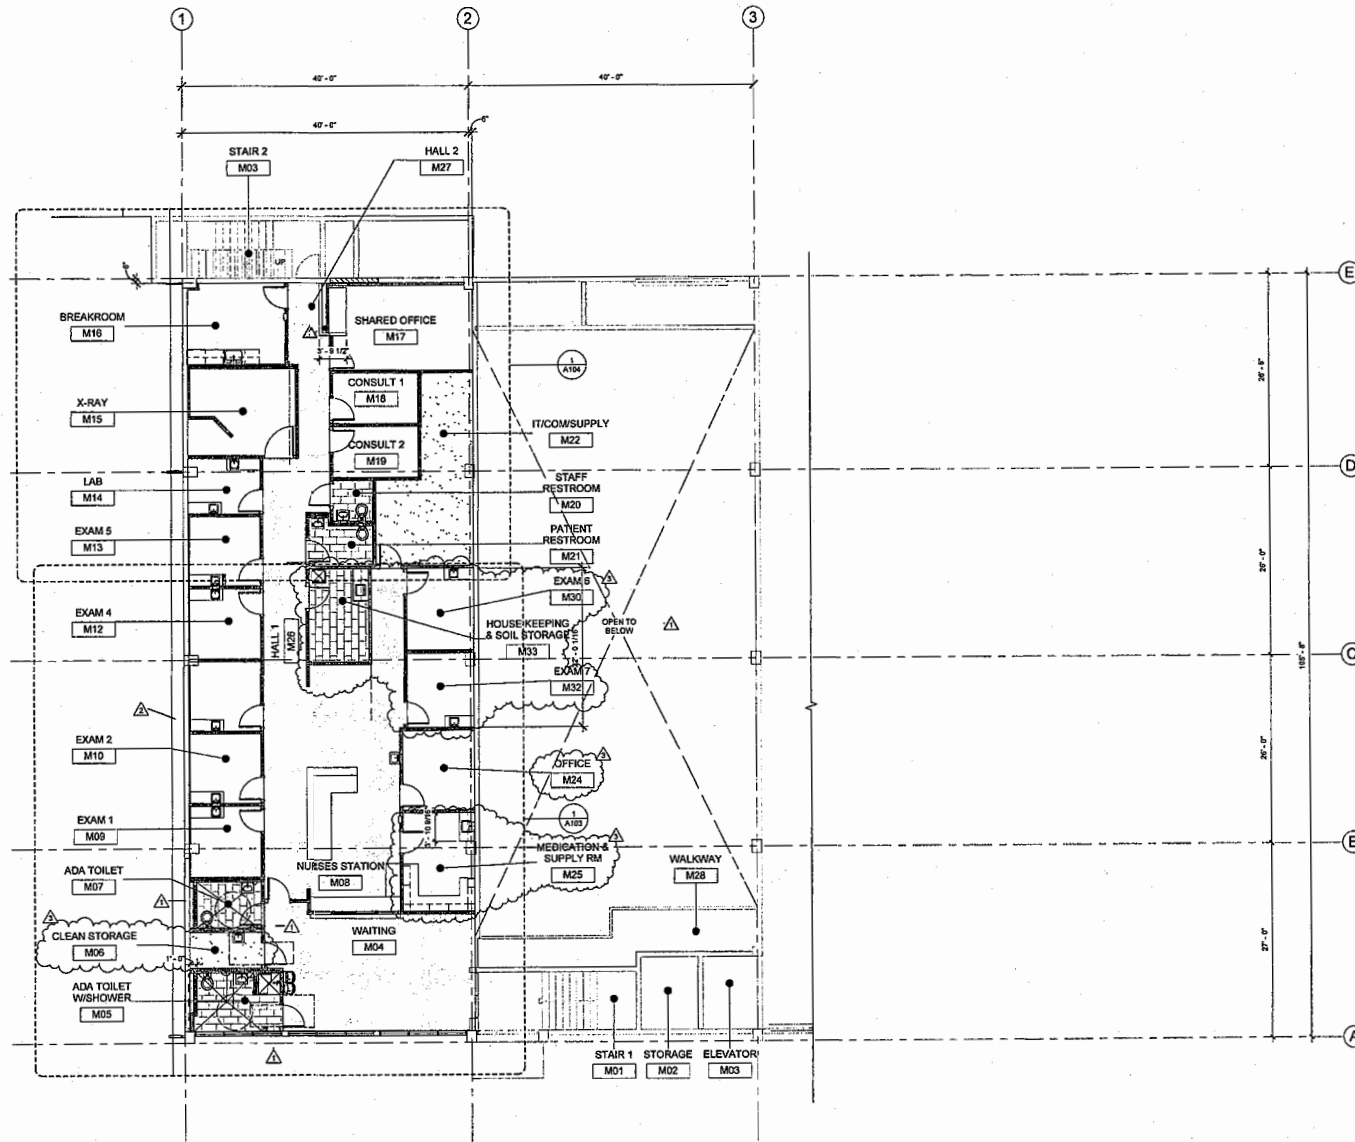

1 MEZZANINE FLOOR PLAN
 1/8" = 1'-0"



NOTES:
 1) ENTIRE EXISTING MET. STUD WALL ALONG GRIDLINE "1" SHALL RECEIVE NEW BATT INSULATION BETWEEN STUDS AND A NEW LAYER OF 5/8" TYPE "X" GYP SO @ THE MEZZANINE SIDE OF THE WALL.
 2) EXISTING WALL (REMOVE GYP. BOARD ON TENANT SIDE AS REQUIRED). INSTALL BATT INSULATION IN EXISTING FRAMING. INSTALL NEW 5/8" TYPE "X" GYP SO OVER EXISTING FRAMING ON TENANT SIDE AND PAINT AS SCHEDULED.
 3) NEW WALL

WALL LEGEND
 [Pattern] = NEW CMU WALL INFILL (MATCH EXISTING)
 [Pattern] = EXISTING WALL TO REMAIN
 [Pattern] = EXISTING WALL (REMOVE GYP. BOARD ON TENANT SIDE AS REQUIRED). INSTALL BATT INSULATION IN EXISTING FRAMING. INSTALL NEW 5/8" TYPE "X" GYP SO OVER EXISTING FRAMING ON TENANT SIDE AND PAINT AS SCHEDULED.
 [Pattern] = NEW WALL

ZONING PLAN REVIEW
 By: BA REL
 Date: 12/11/2019

PALEKANA PERMITS
 THIRD PARTY CERTIFICATION
☒ BUILDING CODE ☒ ELECTRICAL CODE
☒ MECHANICAL CODE ☒ RESIDENTIAL CODE
☒ STRUCTURAL/POUR (EXCEPT FOR CHALLENGE)

In+Form Design, Inc.
 1547 Kapaemahu Blvd, Suite 401
 Honolulu, HI 96814
 Telephone: (808) 945-3876
 Fax: (808) 945-8728

Architect of Record
 [Professional Seal]
 This work was prepared by me or under my supervision, and certification of this project will be under my observation.
 Signature: _____ Expiration Date of the License: 12/31/2020

H4 URGENT CARE - KIWILI
 TENANT IMPROVEMENTS
 431 KIWILI STREET, HONOLULU, HAWAII
 TMC 15-002-09

NO.	DATE	DESCRIPTION
1	11/19/19	Issue Permit Rev. (Addendum 1)
2	12/11/19	COVID-19 Revisions
3	12/22/19	COVID-19 Revisions
4	1/28/20	COVID-19 Revisions

Drawn By: JPD
 Scale: AS INDICATED
 Date: 10/15/2019
 Job No: 18-007-00
 Sheet Title: MEZZANINE FLOOR PLAN
 Sheet Number: A101

REVISED PRINT

[illegible]

H4 URGENT CARE - KUWILI
TENANT IMPROVEMENTS
431 KUWILI STREET, HONOLULU, HAWAII
TAK: 1-5-009:09

In+Form Design, Inc.



This work was prepared by me or under my supervision, and construction of this project will be under my observation.

Signature: Shane Jones Expiration Date of this License: 4/30/2022

KEY	DESCRIPTION	KEYNOTES
00	(E) CONCRETE COLUMN, TYP.	
000	LAVATORY (SEE MECH. DRAWINGS)	
007	PASS THROUGH WINDOW	
008	COUNTERTOP	
010	BASE CABINET W/ COUNTERTOP	
143	SEM-RECESSED ALUM FIRE EXTINGUISHER CABINET	
444	WATER COOLER W/ WATER BOTTLE FILLING STATION, (SEE MECH DRAWINGS)	

☐ EXTENDING CODE ☐ TELEPHONE CODE
☐ MEDICAL CODE ☐ IDENTIFICATION CODE
☐ SPECIALTY CODE ☐ SPECIALTY FULLY DEVELOPED

NOTES:

1) ALL OFFICE FURNITURE SHALL BE OWNED FURNISHED - OWNER INSTALLED UNLESS NOTED OTHERWISE


2) ALL FLOOR SLOPES SHALL BE 1/4" : 1'-0" MAX

NOTES:
1.) ENTIRE EXISTING MET. STUD WALL ALONG GRIDLINE "2" SHALL RECEIVE NEW BATT INSULATION BETWEEN STUDS AND A NEW LAYER OF 5/8" TYPE "X" GYP BD @ THE MEZZANINE SIDE OF THE WALL.

WALL LEGEND

NEW CURB WALL INFILL (MATCH EXISTING)
SEE DET. 13A401

■ EXISTING WALL TO REMAIN
■ EXISTING WALL (REMOVE GYP. BOARD ON TENANT SIDE AS REQUIRED, INSTALL BATT INSULATION IN EXISTING FRAMING, INSTALL NEW 3/4" TYPE "X" GYP. BD OVER EXISTING FRAMING ON TENANT SIDE AND PAINT AS SCHEDULED)
■ NEW WALL

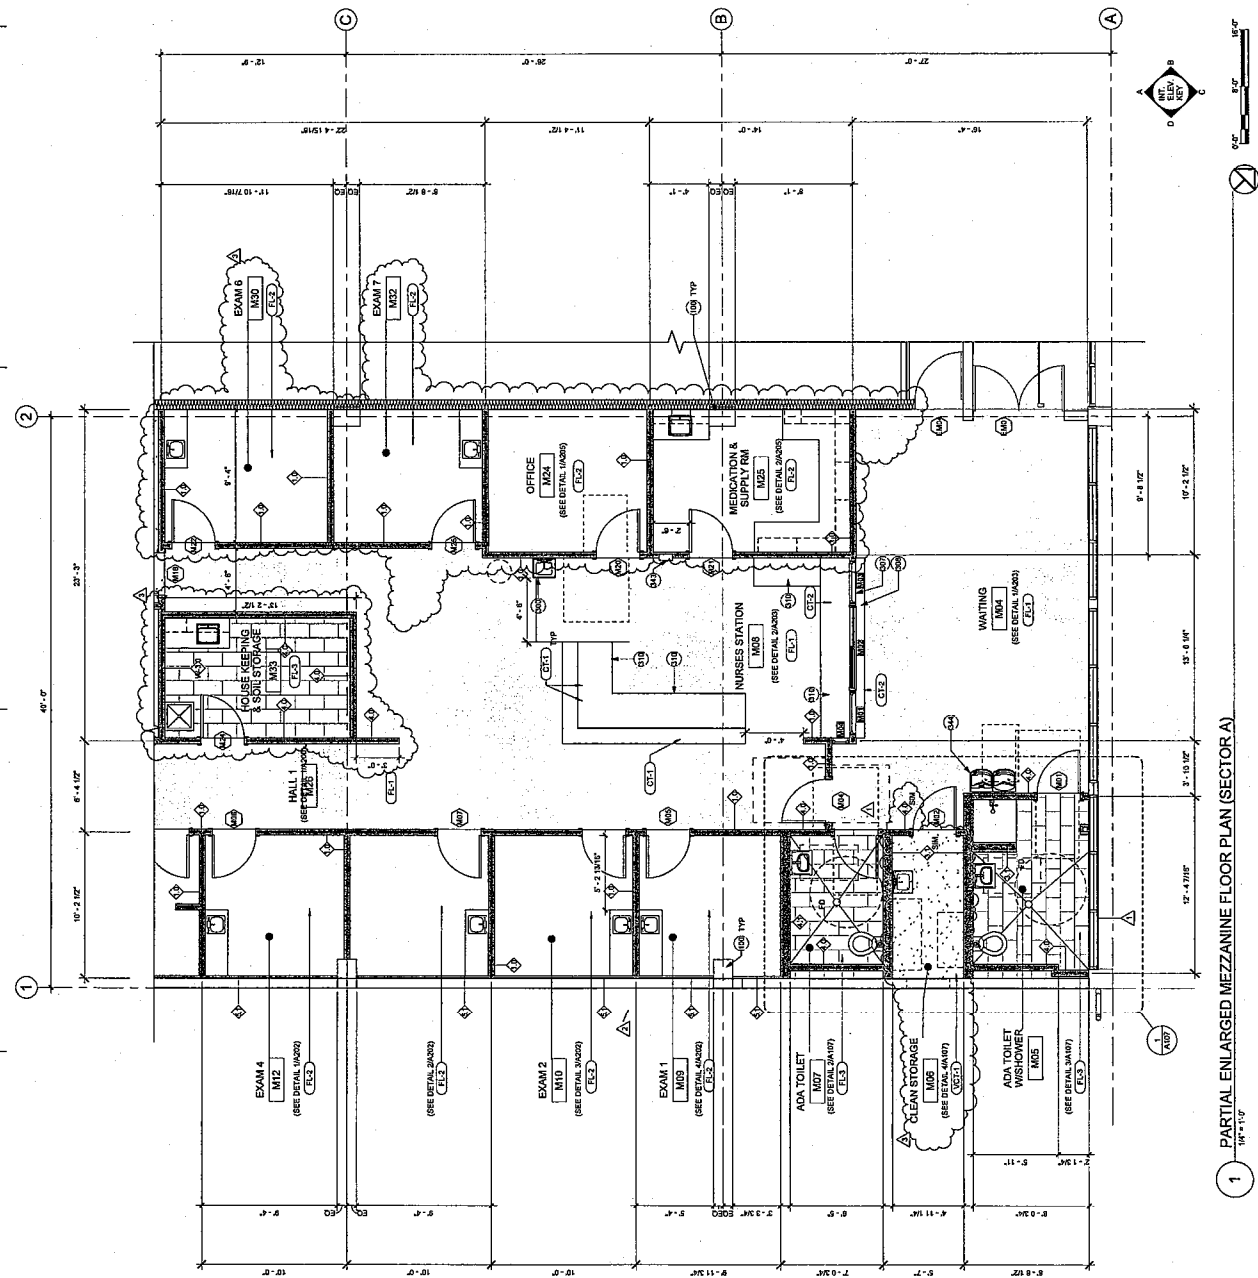

1 PARTIAL ENLARGED MEZZANINE FLOOR PLAN (SECTOR A)

1 PARTIAL ENLARGED MEZZANINE FLOOR PLAN (SECTOR B)

1/8" = 1'-0"

NOTES:
1) ALL OFFICE FURNITURE SHALL BE OWNER FURNISHED - OWNER INSTALLED UNLESS NOTED OTHERWISE.
2) ALL FLOOR SLOPES SHALL BE 1/4" : 1'-0" MAX.

NOTES:
1) ALL OFFICE FURNITURE SHALL BE OWNER FURNISHED - OWNER INSTALLED UNLESS NOTED OTHERWISE.
2) ALL FLOOR SLOPES SHALL BE 1/4" : 1'-0" MAX.

LEGEND:
NEW CONSTRUCTION
EXISTING CONSTRUCTION
DEMOLITION
MECHANICAL ROOM
ELECTRICAL ROOM
PLUMBING ROOM
TYPICAL SUPPLY
TYPICAL DRAIN

KEY	DESCRIPTION
100	(E) CONCRETE COLUMN, TYP.
310	BASE CABINET W/ COUNTERTOP
343	SEMI-RECESSED ALUM FIRE EXTINGUISHER CABINET
358	WALL MOUNTED CABINET ABOVE

In-Form Design, Inc.
1547 Kalia Road, Suite 401
Honolulu, HI 96814
Telephone: (808) 944-3076
Fax: (808) 944-3078

Architect of Record
PROJECT NO. 15-009-09
DATE: 10/15/2019
SHEET NO. 19-007-00

TENANT IMPROVEMENTS
431 KUALA STREET, HONOLULU, HAWAII

NO.	DATE	DESCRIPTION
1	10/15/2019	REVISED
2	10/15/2019	REVISED
3	10/15/2019	REVISED
4	10/15/2019	REVISED

